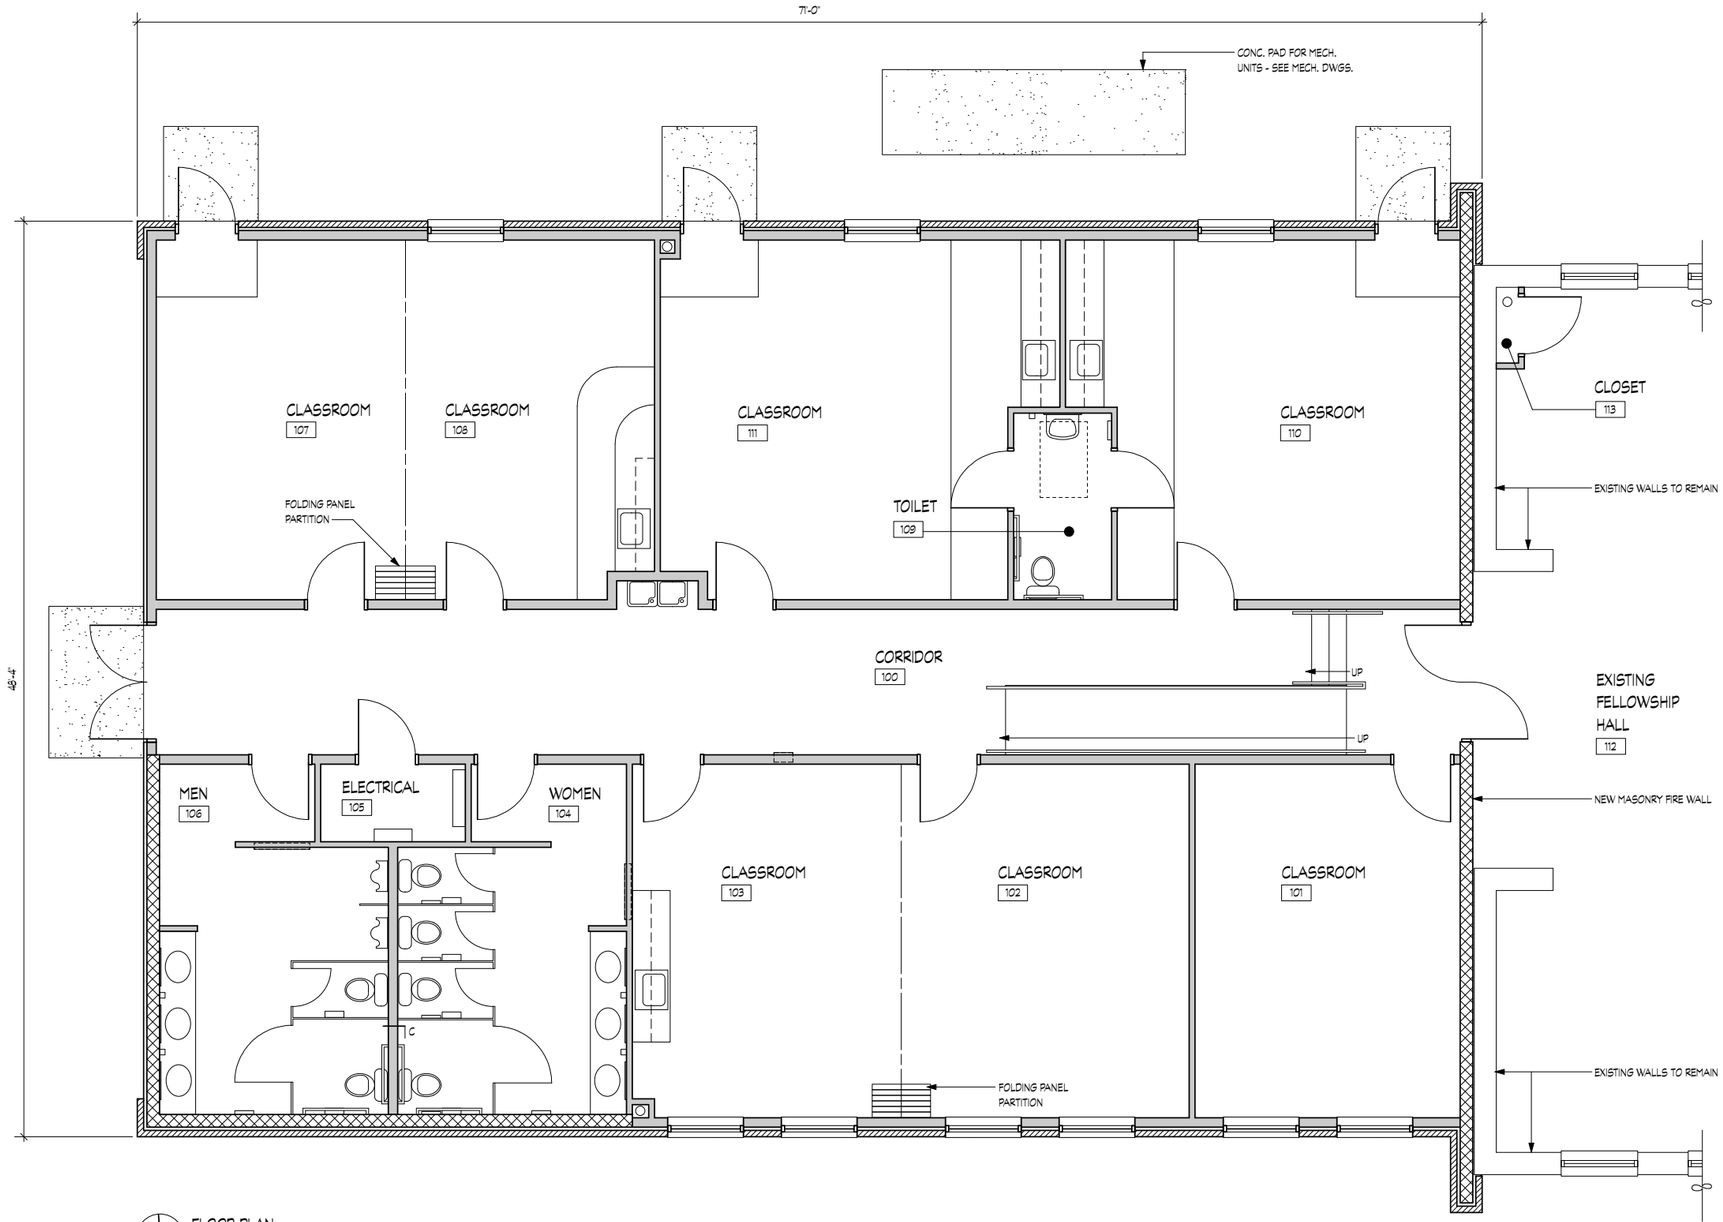

FLOOR PLAN

SCALE: 1/4" = 1'-0"

O N M L K J I H G F E D C B A

EDUCATION ADDITION FOR

ST. MICHAEL LUTHERAN CHURCH

BLACKSBURG, VIRGINIA

THOMAS KOONTZ
ARCHITECT, PC

300 Church Street
Blacksburg Virginia 24060

Telephone (540) 951 - 4925
Fax (540) 951 - 4950

Revisions

Drawn	CKD/KCF
Checked	
Date	06/19/08
Project No.	0810

FLOOR PLAN

A2.01